CNY Raceway Park, Hastings NY

Final EIS

APPENDIX S

LIGHTING AND PHOTOMETRICS PLAN

Plan View:Plan Rotated 0 Tilted 0
Scale: 1 inch= 200 Ft.

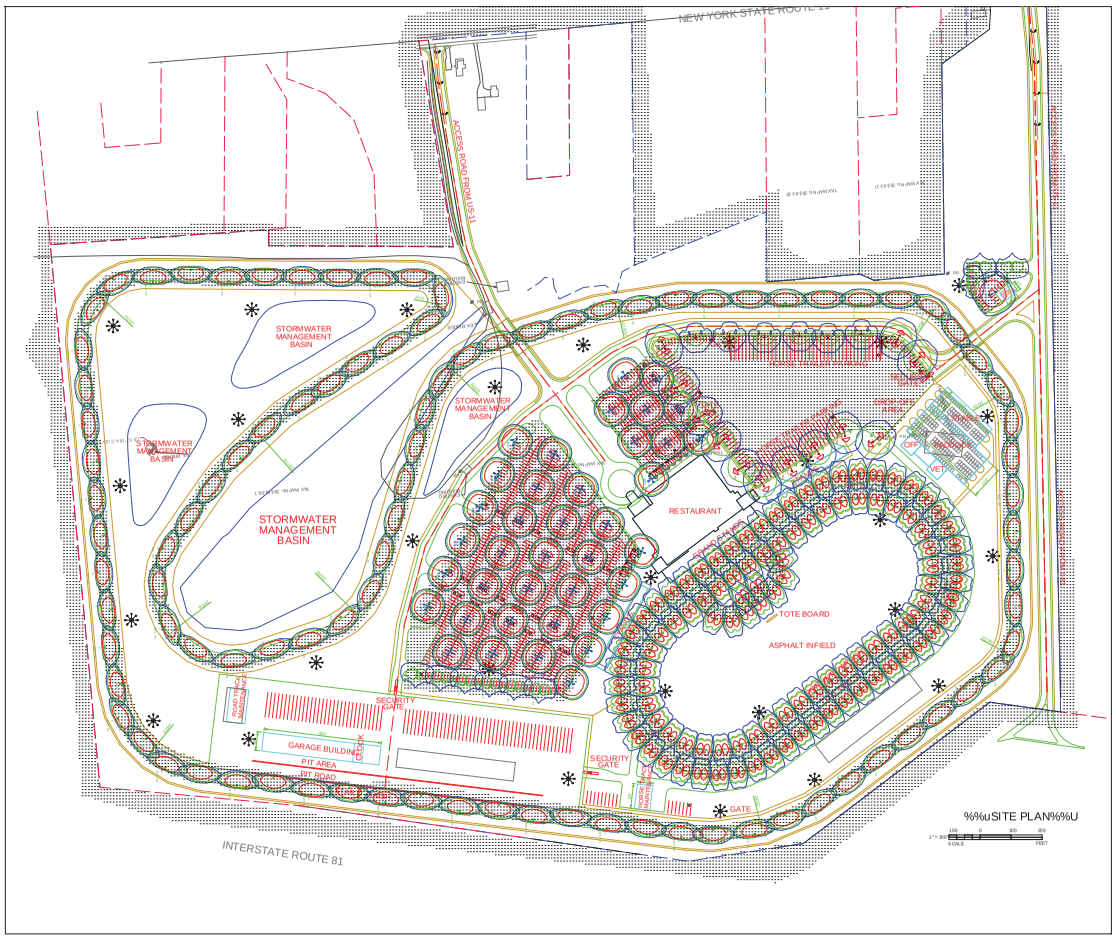

Plan View:Plan Rotated 0 Tilted 0
Scale: 1 inch= 100 Ft.

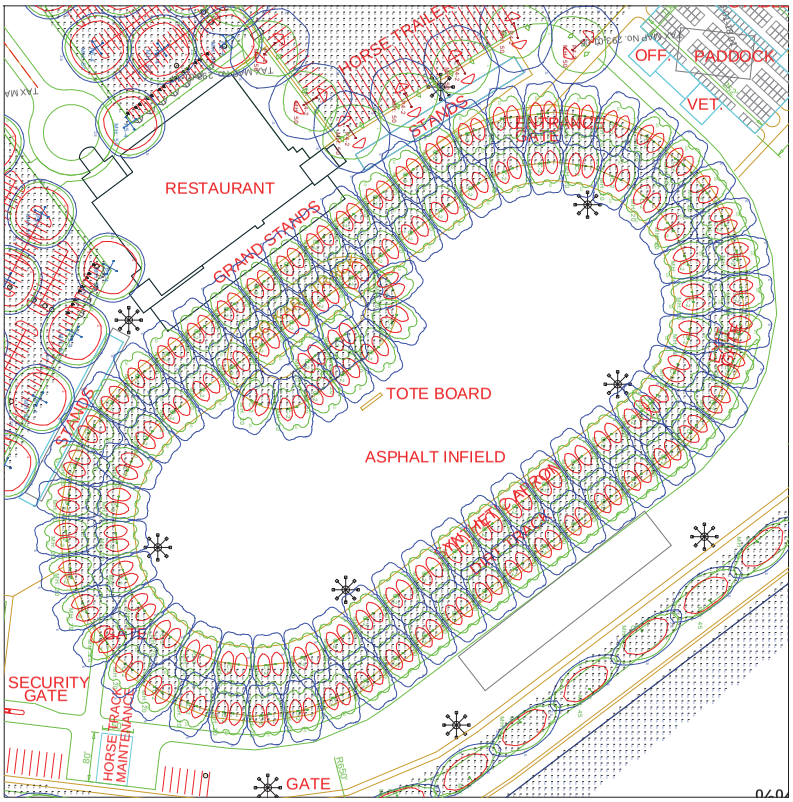

NOTES:
1) EXACT MOUNTING DETAILS TO BE DETERMINED AT JOBSITE BY OTHERS.
2) CALCULATIONS DO NOT SHOW THE EFFECT OF SHADOWING CAUSED BY OBJECTS WITHIN THE AREA.
3) READINGS SHOWN ARE MAINTAINED HORIZONTAL FOOTCANDLES TAKEN AS SHOWN IN NUMERIC SUMMARY
4) AIMING DIRECTION IS SUCH THAT 0 IS TO THE RIGHT OF THE DRAWING AND 90 IS TO THE TOP OF THE DRAWING AS SHOWN.
5) TILT ANGLE IS THE RAISING AND LOWERING OF THE FIXTURE HEAD.
6) THE LAYOUT DRAWING MUST BE COORDINATED WITH THE SITE LOCATION FOR CORRECT FIXTURE ORIENTATION.
7) CHECK GRAPHIC SCALE. DOCUMENTS PRINTED OR PLOTTED FROM ELECTRONIC FILES MAY OCCUR AT OTHER THAN THE DESIRED OR ASSUMED GRAPHIC SCALES. IT IS THE RESPONSIBILITY OF THE RECIPIENT TO VERIFY THAT THE PRINTED OR PLOTTED-TO-SCALE DRAWING IS PRINTED TO SCALE.

THE IES FILE USED FOR LUMINAIRE TYPES C AND C-2 HAS BEEN MANIPULATED TO SIMULATE THE STA-75-1 LUMEN OUTPUT BY CHANGING THE LIGHT LOSS FACTOR.

TYPICAL SPACING FOR OVAL TRACK=80 FEET
TYPICAL SPACING FOR ROADWAY TRACK=120 FEET (OPPOSITE)

NOTICE: THIS DRAWING IS THE EXCLUSIVE PROPERTY OF LIGHTING APPLICATION SCIENCES. ITS ACCEPTANCE BY THE RECIPIENT CONSTITUTES AGREEMENT THAT NEITHER THIS DRAWING NOR ANY INFORMATION CONTAINED IN THIS DRAWING IS TO BE USED FOR ANY PURPOSE OTHER THAN AS DETAILED INFORMATION CONCERNING THE OPERATION OF UNITS FURNISHED BY THE MANUFACTURER. IT IS TO BE RETURNED UPON REQUEST AND IS NOT TO BE COMMUNICATED, DISCLOSED OR COPIED, EXCEPT AS EXPRESSLY AUTHORIZED BY LIGHTING APPLICATION SCIENCES

NOTICE: THE INTENT OF THIS LIGHTING LAYOUT IS TO SUGGEST THE BEST UTILIZATION OF LIGHTING FIXTURES REPRESENTED. IT IS PROVIDED USING FIXTURE PHOTOMETRICS FURNISHED BY THE MANUFACTURERS. ANY VARIATION IN FIXTURE PERFORMANCE FROM PERFORMANCE SHOWN IN THIS FILE IS THE RESPONSIBILITY OF THE MANUFACTURER. IT'S USE FOR ANY OTHER PURPOSE IS NOT AUTHORIZED BY LIGHTING APPLICATION SCIENCES

LIGHTING APPLICATION SCIENCES
206 DEERWOOD DRIVE
SAN MARCOS, TX. 78666
512-353-3606 PH/FAX
512-787-9477 CELL

DESIGNED BY: G. KILPATRICK
SCALE AS SHOWN
REFERENCE LX06222.AGI
Page 1 of 6

TITLE
UNIMAR RACEWAY
PROPOSED LIGHTING LAYOUT
TARGETING GIVEN LEVELS

DATE 5/16/2014

LIGHTING LAYOUT GENERATED BY LIGHTING APPLICATION SCIENCES IN SAN MARCOS, TEXAS

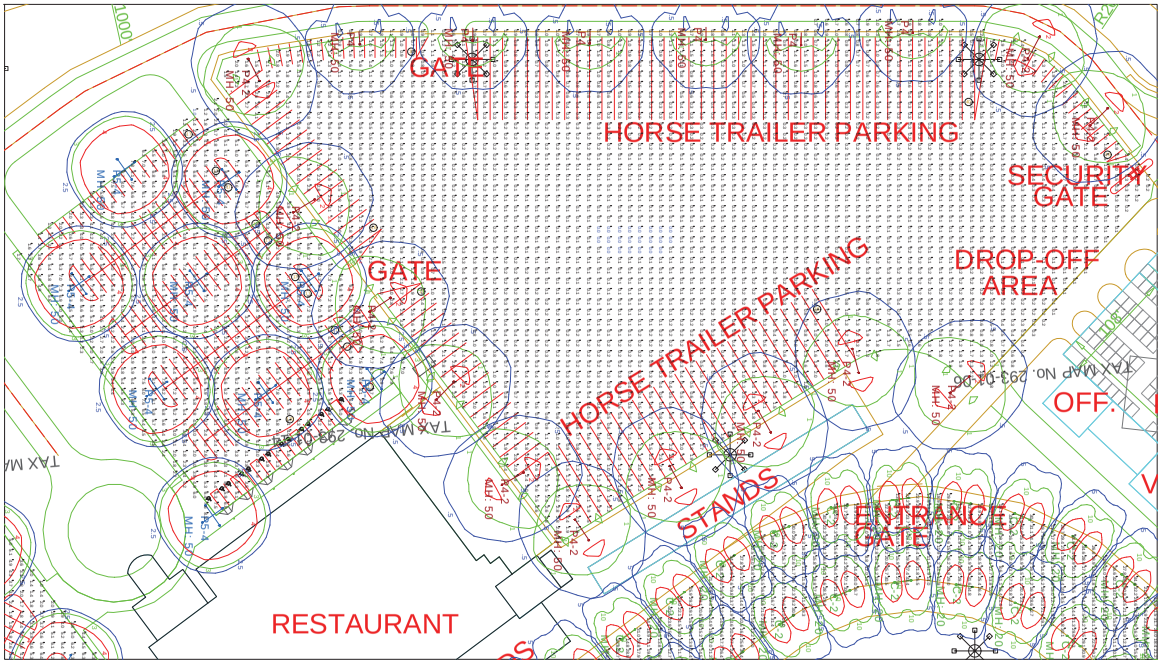

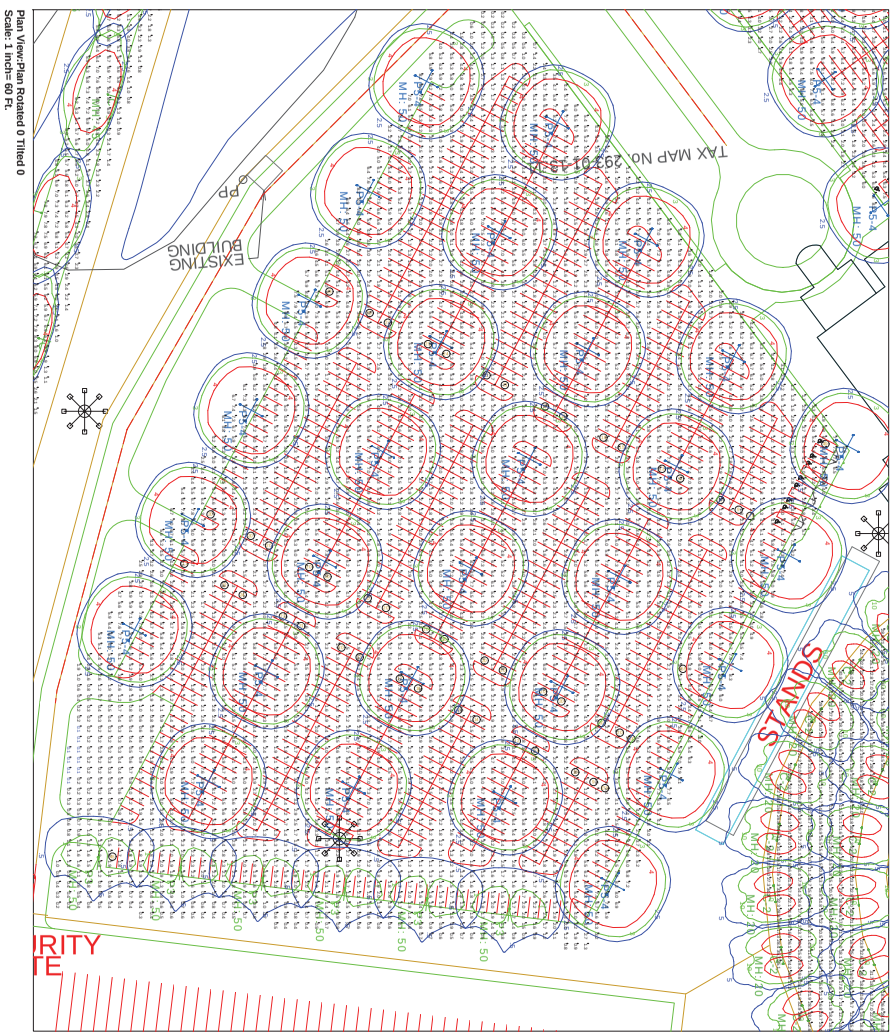

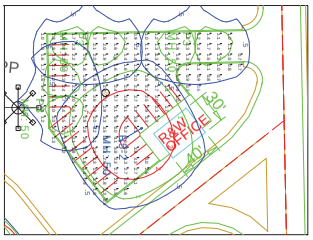

NOTES:
1) EXACT MOUNTING DETAILS TO BE DETERMINED AT JOBSITE BY OTHERS.
2) CALCULATIONS DO NOT SHOW THE EFFECT OF SHADOWING CAUSED BY OBJECTS WITHIN THE AREA.
3) READINGS SHOWN ARE MAINTAINED HORIZONTAL FOOTCANDLES TAKEN AS SHOWN IN NUMERIC SUMMARY
4) ROTATION IS SET TO 0 SUCH THAT 0 IS TO THE RIGHT OF THE DRAWING AND 90 IS TO THE TOP OF THE DRAWING AS SHOWN.
5) TILT ANGLE IS THE RAISING AND LOWERING OF THE FIXTURE HEAD.
6) THE LAYOUT DRAWING MUST BE COORDINATED WITH THE SITE LOCATION FOR CORRECT FIXTURE ORIENTATION.
7) CHECK GRAPHIC SCALE. DOCUMENTS PRINTED OR PLOTTED FROM ELECTRONIC FILES MAY OCCUR AT OTHER THAN THE DESIRED OR ASSUMED GRAPHIC SCALES. IT IS THE RESPONSIBILITY OF THE RECIPIENT TO VERIFY THAT THE PRINTED OR PLOTTED-TO-SCALE DRAWING IS PRINTED TO SCALE.

Catalog Number	Description	Lamp	Number Lamps	Lumens per Lamp	Light Loss Factor	Wattage
DSX1 LED P4 40K T3M MVOLT	DSX1 LED P4 40K T3M MVOLT	40K T3M	1	16000	0.9	128
DSX1 LED P4 40K T4M MVOLT	DSX1 LED P4 40K T4M MVOLT	40K T4M	1	16000	0.9	128
DSX1 LED P4 40K T5M MVOLT	DSX1 LED P4 40K T5M MVOLT	40K T5M	1	16000	0.9	128
DSX1 LED P4 40K TFTM MVOLT	DSX1 LED P4 40K TFTM MVOLT	40K TFTM	1	16000	0.9	128
DSX1 LED P4 40K BLC MVOLT	DSX1 LED P4 40K BLC MVOLT	40K BLC	1	16000	0.9	128
DSX1 LED P4 40K LCCO MVOLT	DSX1 LED P4 40K LCCO MVOLT	40K LCCO	1	16000	0.9	128
DSX1 LED P4 40K RCCO MVOLT	DSX1 LED P4 40K RCCO MVOLT	40K RCCO	1	16000	0.9	128
DSX1 LED P4 40K SPA MVOLT	DSX1 LED P4 40K SPA MVOLT	40K SPA	1	16000	0.9	128
DSX1 LED P4 40K RPA MVOLT	DSX1 LED P4 40K RPA MVOLT	40K RPA	1	16000	0.9	128
DSX1 LED P4 40K SPUMBA MVOLT	DSX1 LED P4 40K SPUMBA MVOLT	40K SPUMBA	1	16000	0.9	128
DSX1 LED P4 40K RPUMBA MVOLT	DSX1 LED P4 40K RPUMBA MVOLT	40K RPUMBA	1	16000	0.9	128
DSX1 LED P4 40K TFTM MVOLT	DSX1 LED P4 40K TFTM MVOLT	40K TFTM	1	16000	0.9	128
DSX1 LED P4 40K BLC MVOLT	DSX1 LED P4 40K BLC MVOLT	40K BLC	1	16000	0.9	128
DSX1 LED P4 40K LCCO MVOLT	DSX1 LED P4 40K LCCO MVOLT	40K LCCO	1	16000	0.9	128
DSX1 LED P4 40K RCCO MVOLT	DSX1 LED P4 40K RCCO MVOLT	40K RCCO	1	16000	0.9	128
DSX1 LED P4 40K SPA MVOLT	DSX1 LED P4 40K SPA MVOLT	40K SPA	1	16000	0.9	128
DSX1 LED P4 40K RPA MVOLT	DSX1 LED P4 40K RPA MVOLT	40K RPA	1	16000	0.9	128
DSX1 LED P4 40K SPUMBA MVOLT	DSX1 LED P4 40K SPUMBA MVOLT	40K SPUMBA	1	16000	0.9	128
DSX1 LED P4 40K RPUMBA MVOLT	DSX1 LED P4 40K RPUMBA MVOLT	40K RPUMBA	1	16000	0.9	128

Catalog Number	Description	Lamp	Number Lamps	Lumens per Lamp	Light Loss Factor	Wattage
DSX1 LED P4 40K T3M MVOLT	DSX1 LED P4 40K T3M MVOLT	40K T3M	1	16000	0.9	128
DSX1 LED P4 40K T4M MVOLT	DSX1 LED P4 40K T4M MVOLT	40K T4M	1	16000	0.9	128
DSX1 LED P4 40K T5M MVOLT	DSX1 LED P4 40K T5M MVOLT	40K T5M	1	16000	0.9	128
DSX1 LED P4 40K TFTM MVOLT	DSX1 LED P4 40K TFTM MVOLT	40K TFTM	1	16000	0.9	128
DSX1 LED P4 40K BLC MVOLT	DSX1 LED P4 40K BLC MVOLT	40K BLC	1	16000	0.9	128
DSX1 LED P4 40K LCCO MVOLT	DSX1 LED P4 40K LCCO MVOLT	40K LCCO	1	16000	0.9	128
DSX1 LED P4 40K RCCO MVOLT	DSX1 LED P4 40K RCCO MVOLT	40K RCCO	1	16000	0.9	128
DSX1 LED P4 40K SPA MVOLT	DSX1 LED P4 40K SPA MVOLT	40K SPA	1	16000	0.9	128
DSX1 LED P4 40K RPA MVOLT	DSX1 LED P4 40K RPA MVOLT	40K RPA	1	16000	0.9	128
DSX1 LED P4 40K SPUMBA MVOLT	DSX1 LED P4 40K SPUMBA MVOLT	40K SPUMBA	1	16000	0.9	128
DSX1 LED P4 40K RPUMBA MVOLT	DSX1 LED P4 40K RPUMBA MVOLT	40K RPUMBA	1	16000	0.9	128
DSX1 LED P4 40K TFTM MVOLT	DSX1 LED P4 40K TFTM MVOLT	40K TFTM	1	16000	0.9	128
DSX1 LED P4 40K BLC MVOLT	DSX1 LED P4 40K BLC MVOLT	40K BLC	1	16000	0.9	128
DSX1 LED P4 40K LCCO MVOLT	DSX1 LED P4 40K LCCO MVOLT	40K LCCO	1	16000	0.9	128
DSX1 LED P4 40K RCCO MVOLT	DSX1 LED P4 40K RCCO MVOLT	40K RCCO	1	16000	0.9	128
DSX1 LED P4 40K SPA MVOLT	DSX1 LED P4 40K SPA MVOLT	40K SPA	1	16000	0.9	128
DSX1 LED P4 40K RPA MVOLT	DSX1 LED P4 40K RPA MVOLT	40K RPA	1	16000	0.9	128
DSX1 LED P4 40K SPUMBA MVOLT	DSX1 LED P4 40K SPUMBA MVOLT	40K SPUMBA	1	16000	0.9	128
DSX1 LED P4 40K RPUMBA MVOLT	DSX1 LED P4 40K RPUMBA MVOLT	40K RPUMBA	1	16000	0.9	128

THE IES FILE USED FOR LUMINAIRE TYPES C AND C-2 HAS BEEN MANIPULATED TO SIMULATE THE STA-75 LUMEN OUTPUT BY CHANGING THE LIGHT LOSS FACTOR.

TYPICAL SPACING FOR OVAL TRACK=80 FEET
TYPICAL SPACING FOR ROADWAY TRACK=120 FEET (OPPOSITE)

NOTICE: THIS DRAWING IS THE EXCLUSIVE PROPERTY OF LIGHTING APPLICATION SCIENCES. ITS ACCEPTANCE CONSTITUTES AGREEMENT THAT THE INFORMATION CONTAINED HEREIN OR ON THIS DRAWING IS TO BE USED FOR NO PURPOSE OTHER THAN AS DETAILED INFORMATION CONCERNING THE OPERATION OF UNITS FURNISHED BY THE MANUFACTURER. IT IS TO BE RETURNED UPON REQUEST AND IS NOT TO BE COMMUNICATED, DISCLOSED OR COPIED, EXCEPT AS EXPRESSLY AUTHORIZED BY LIGHTING APPLICATION SCIENCES

NOTICE: THE INTENT OF THIS LIGHTING LAYOUT IS TO SUGGEST THE BEST UTILIZATION OF LIGHTING FIXTURES REPRESENTED. IT IS PROVIDED USING FIXTURE PHOTOMETRICS FURNISHED BY THE MANUFACTURERS. ANY VARIATION IN FIXTURE PERFORMANCE FROM PERFORMANCE SHOWN IN THIS FILE IS THE RESPONSIBILITY OF THE MANUFACTURER. IT'S USE FOR ANY OTHER PURPOSE IS NOT AUTHORIZED BY LIGHTING APPLICATION SCIENCES

LIGHTING APPLICATION SCIENCES
206 DEERWOOD DRIVE
SAN MARCOS, TX. 78666
512-353-3606 PH/FAX
512-787-9477 CELL

DESIGNED BY: G. KILPATRICK
SCALE AS SHOWN
REFERENCE LX06222.AGI
Page 2 of 6

TITLE UNIMAR RACEWAY
PROPOSED LIGHTING LAYOUT
TARGETING GIVEN LEVELS

DATE 5/16/2014

LIGHTING LAYOUT GENERATED BY LIGHTING APPLICATION SCIENCES IN SAN MARCOS, TEXAS

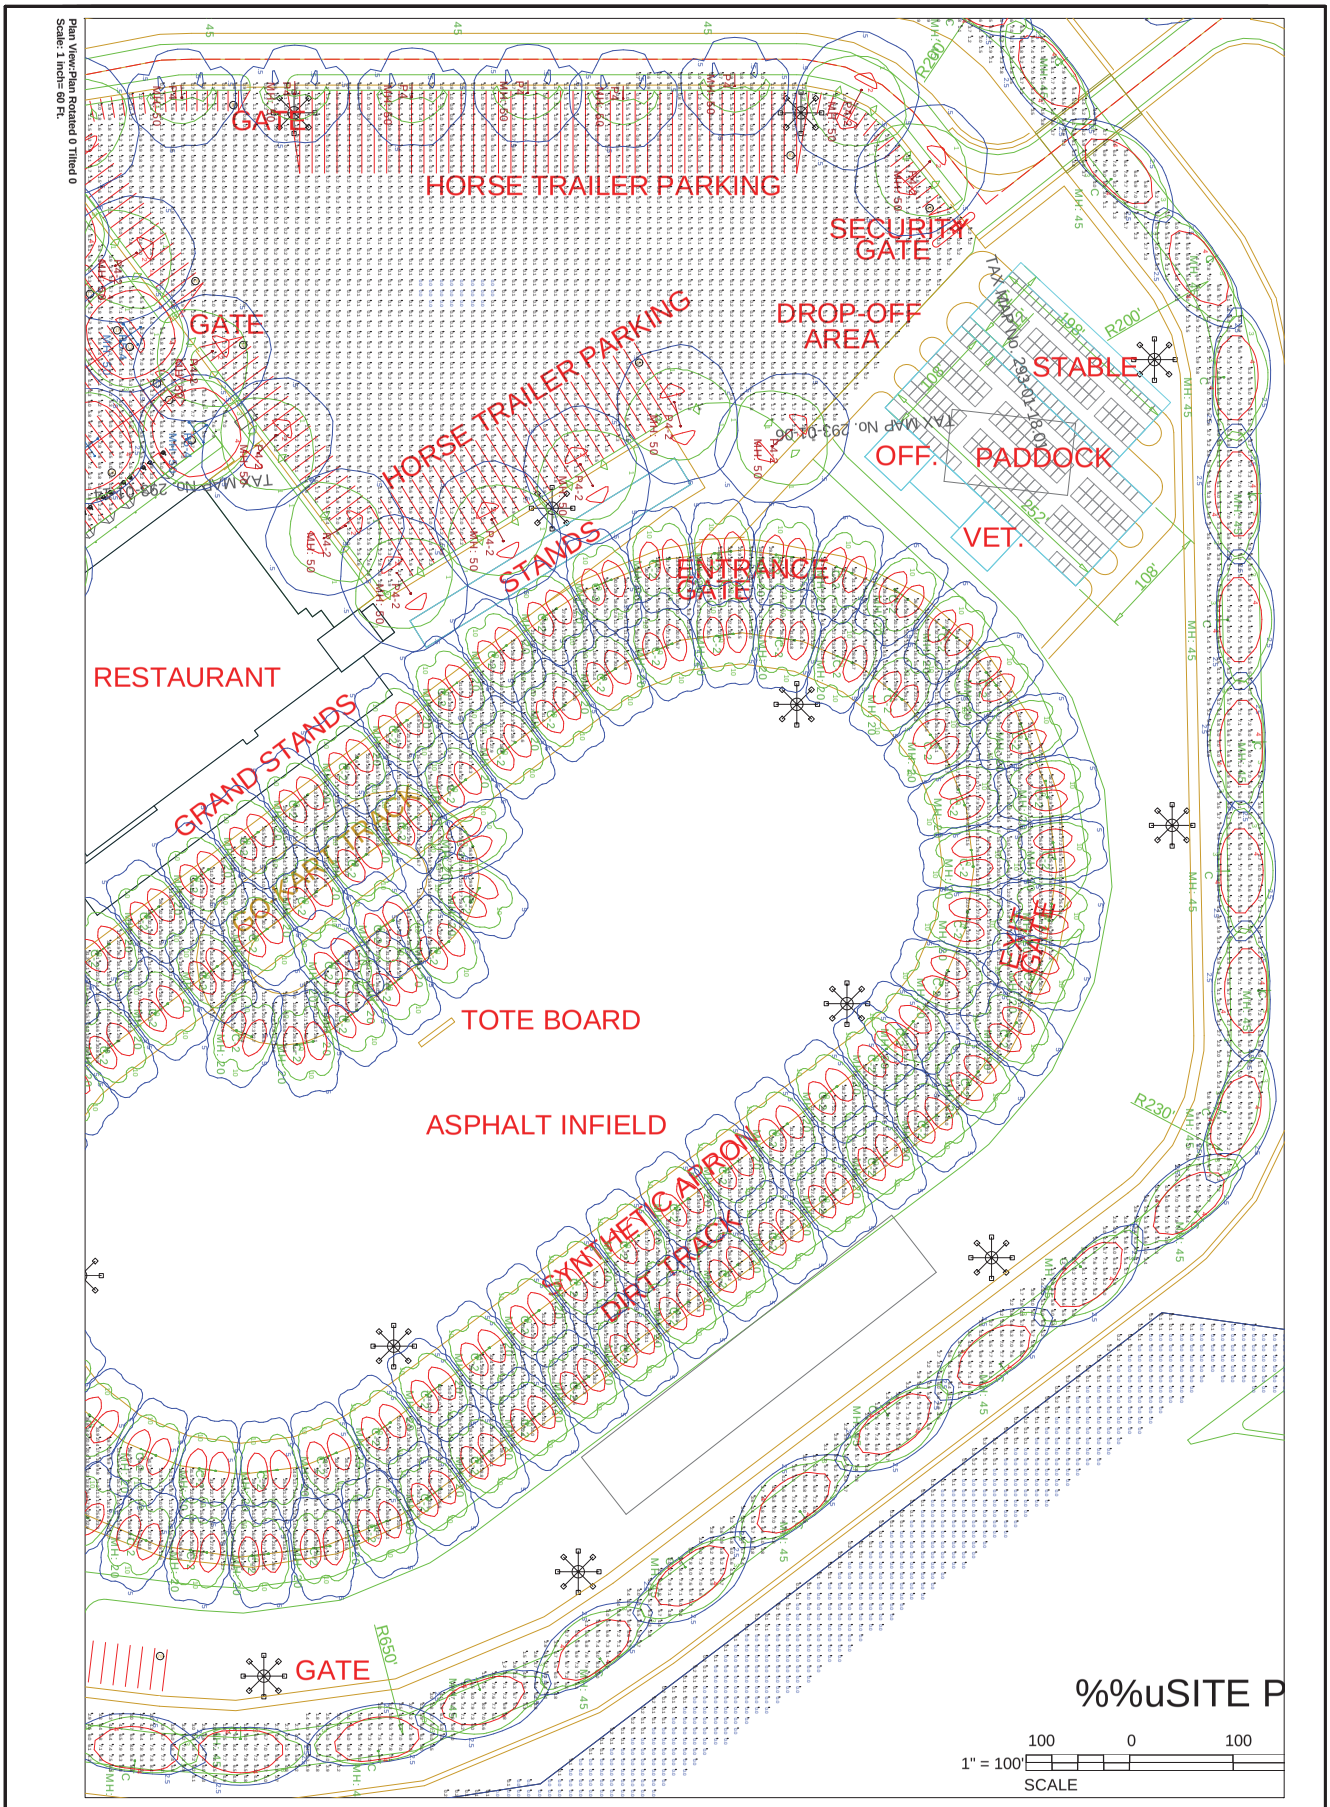

NOTICE: THIS DRAWING IS THE EXCLUSIVE PROPERTY OF LIGHTING APPLICATION SCIENCES. ITS ACCEPTANCE CONSTITUTES AGREEMENT THAT THE INFORMATION CONTAINED HEREIN IS CONFIDENTIAL.
THIS DRAWING IS TO BE USED FOR NO PURPOSE OTHER THAN AS DETAILED INFORMATION CONCERNING THE OPERATION OF UNITS FURNISHED BY THE MANUFACTURER. IT IS TO BE RETURNED UPON REQUEST AND IS NOT TO BE COMMUNICATED, DISCLOSED OR COPIED, EXCEPT AS EXPRESSLY AUTHORIZED BY LIGHTING APPLICATION SCIENCES.

NOTICE: THE INTENT OF THIS LIGHTING LAYOUT IS TO SUGGEST THE BEST UTILIZATION OF LIGHTING FIXTURES REPRESENTED. IT IS PROVIDED USING FIXTURE PHOTOMETRICS FURNISHED BY THE MANUFACTURERS. ANY VARIATION IN FIXTURE PERFORMANCE FROM PERFORMANCE SHOWN IN THIS FILE IS THE RESPONSIBILITY OF THE MANUFACTURER. IT'S USE FOR ANY OTHER PURPOSE IS NOT AUTHORIZED BY LIGHTING APPLICATION SCIENCES

LIGHTING APPLICATION SCIENCES
206 DEERWOOD DRIVE
SAN MARCOS, TX. 78666
512-353-3600 PH/FAX
512-787-0477 CELL

DESIGNED BY: G. KILPATRICK
SCALE AS SHOWN
REFERENCE LX06222.AGI
Page 3 of 6

TITLE
UNIMAR RACEWAY
PROPOSED LIGHTING LAYOUT
TARGETING GIVEN LEVELS

DATE 5/16/2014

LIGHTING LAYOUT GENERATED BY LIGHTING APPLICATION SCIENCES IN SAN MARCOS, TEXAS

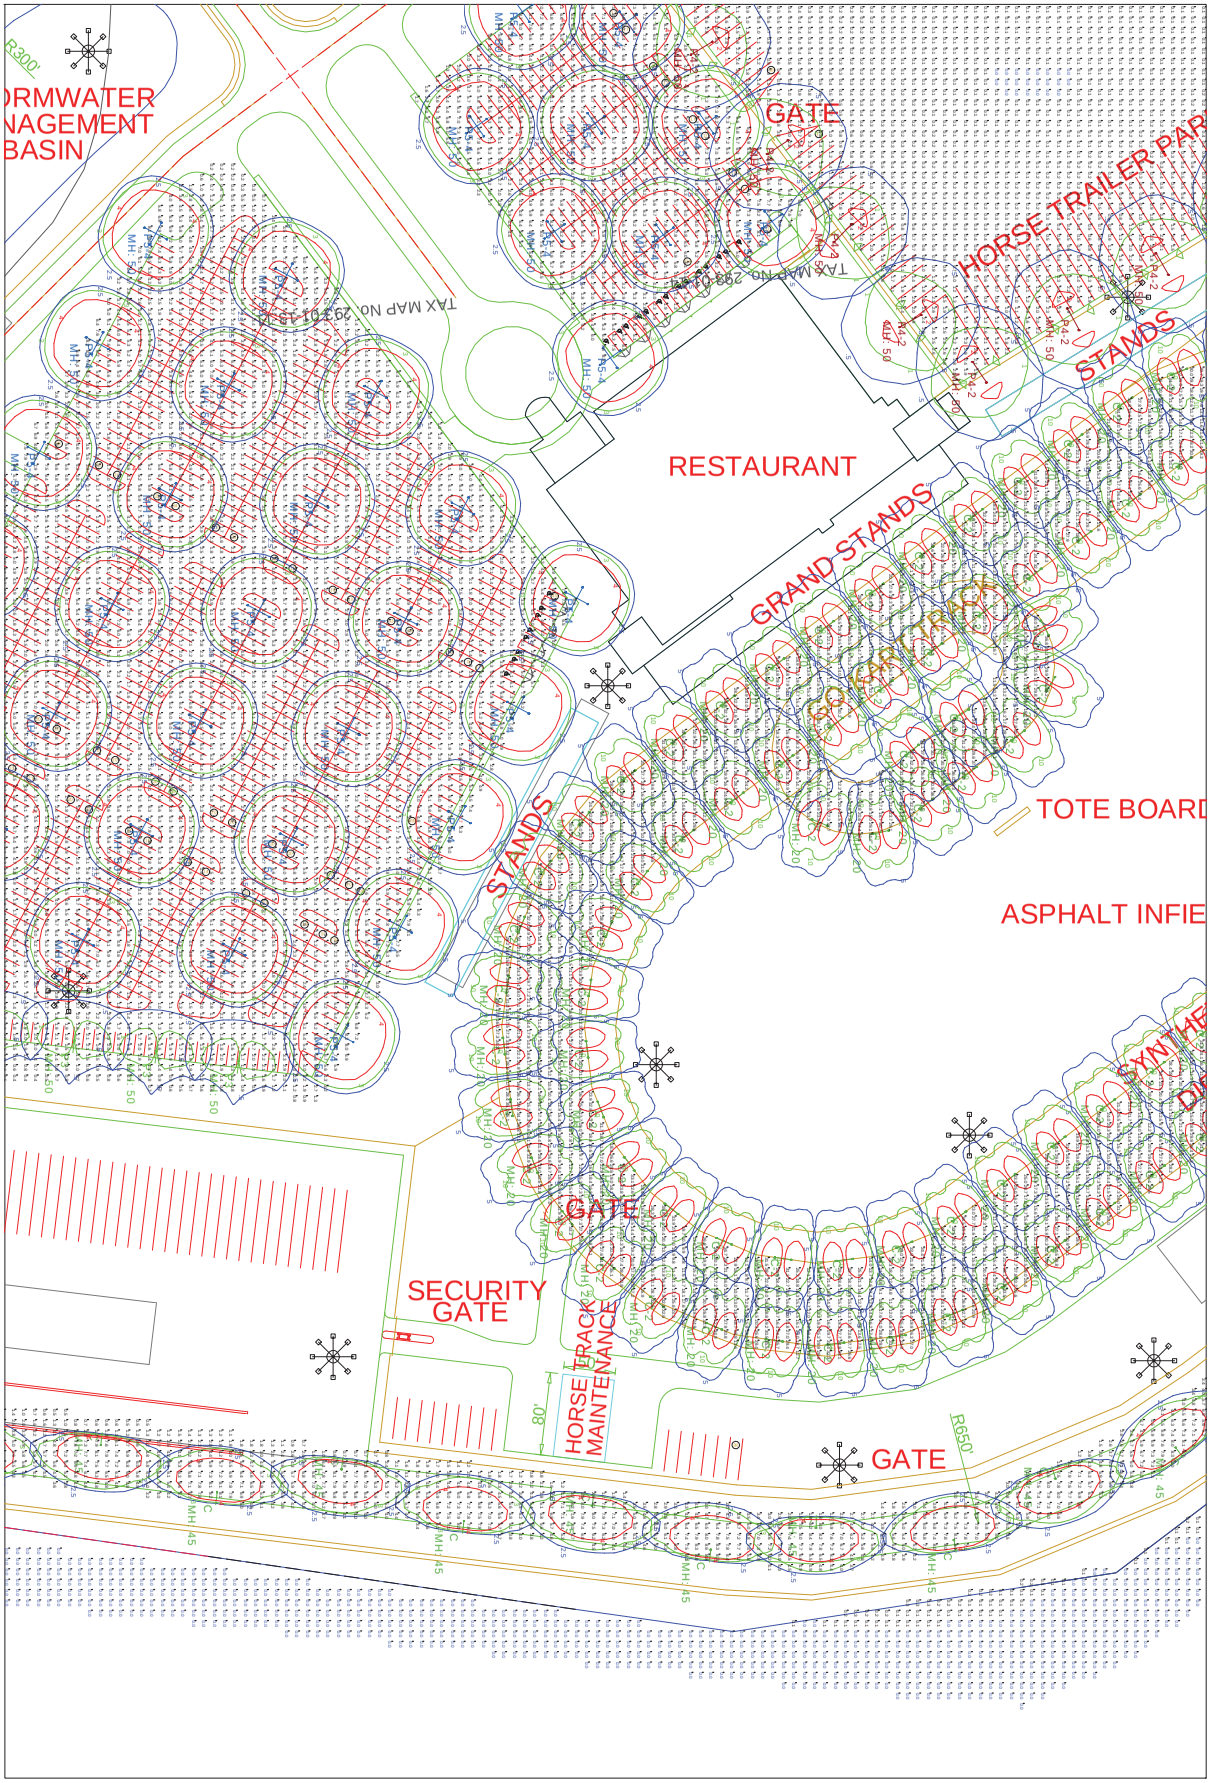

NOTICE: THIS DRAWING IS THE EXCLUSIVE PROPERTY OF LIGHTING APPLICATION SCIENCES. ITS ACCEPTANCE CONSTITUTES AGREEMENT THAT IT WILL NOT BE COPIED OR DISCLOSED TO ANY THIRD PARTY. THIS DRAWING IS TO BE USED FOR NO PURPOSE OTHER THAN AS DETAILED INFORMATION CONCERNING THE OPERATION OF UNITS FURNISHED BY THE MANUFACTURER. IT IS TO BE RETURNED UPON REQUEST AND IS NOT TO BE COMMUNICATED, DISCLOSED OR COPIED, EXCEPT AS EXPRESSLY AUTHORIZED BY LIGHTING APPLICATION SCIENCES

NOTICE: THE INTENT OF THIS LIGHTING LAYOUT IS TO SUGGEST THE BEST UTILIZATION OF LIGHTING FIXTURES REPRESENTED. IT IS PROVIDED USING FIXTURE PHOTOMETRICS FURNISHED BY THE MANUFACTURERS. ANY VARIATION IN FIXTURE PERFORMANCE FROM PERFORMANCE SHOWN IN THIS RLE IS THE RESPONSIBILITY OF THE MANUFACTURER. IT'S USE FOR ANY OTHER PURPOSE IS NOT AUTHORIZED BY LIGHTING APPLICATION SCIENCES

LIGHTING APPLICATION SCIENCES
206 DEERWOOD DRIVE
SAN MARCOS, TX. 78666
512-353-3606 PH/FAX
512-787-0477 CELL

DESIGNED BY: G. KILPATRICK
SCALE AS SHOWN
REFERENCE LX06222.AGI
Page 4 of 6

TITLE UNIMAR RACEWAY
PROPOSED LIGHTING LAYOUT
TARGETING GIVEN LEVELS

DATE 5/16/2014

LIGHTING LAYOUT GENERATED BY LIGHTING APPLICATION SCIENCES IN SAN MARCOS, TEXAS

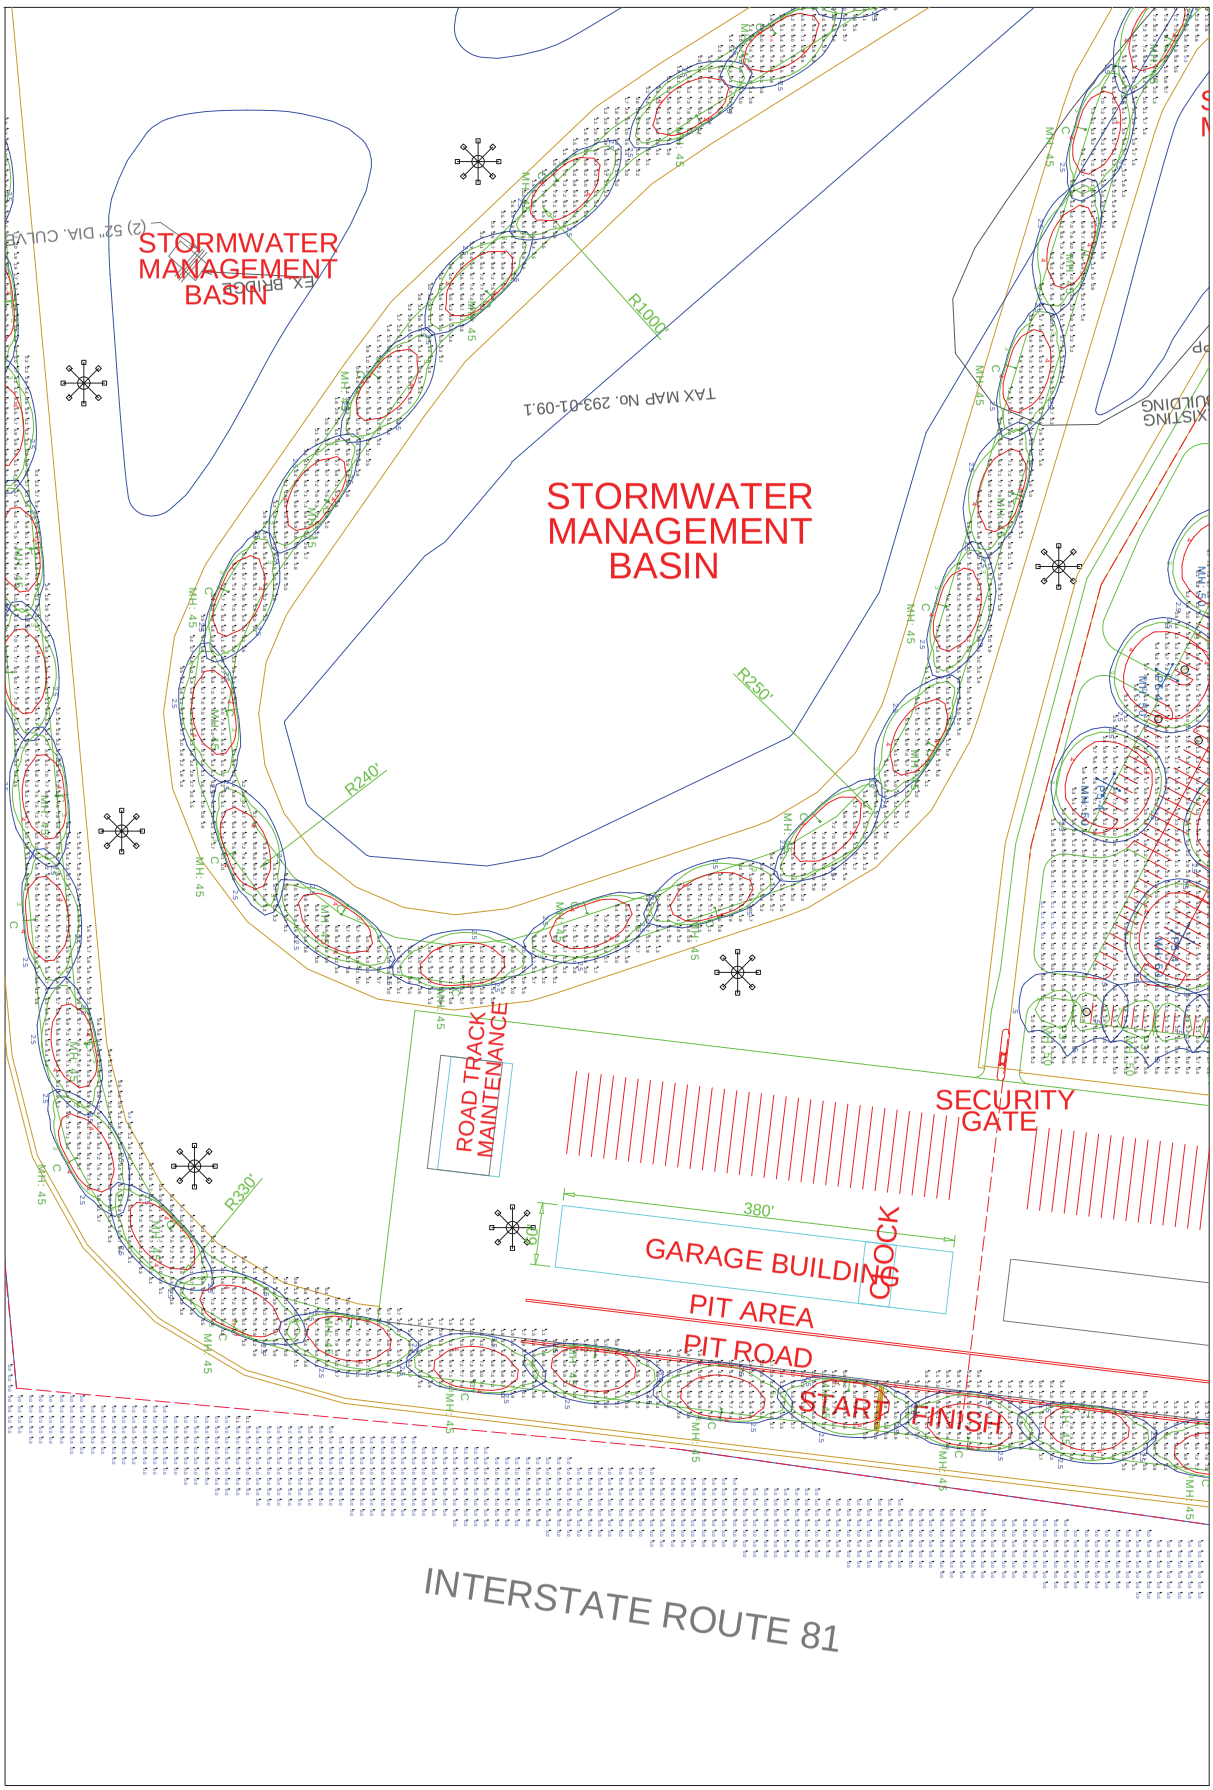

NOTICE: THIS DRAWING IS THE EXCLUSIVE PROPERTY OF LIGHTING APPLICATION SCIENCES. ITS ACCEPTANCE CONSTITUTES AGREEMENT THAT THE INFORMATION CONTAINED IN THIS DRAWING IS TO BE USED FOR NO PURPOSE OTHER THAN AS DETAILED INFORMATION CONCERNING THE OPERATION OF UNITS FURNISHED BY THE MANUFACTURER. IT IS TO BE RETURNED UPON REQUEST AND IS NOT TO BE COMMUNICATED, DISCLOSED OR COPIED, EXCEPT AS EXPRESSLY AUTHORIZED BY LIGHTING APPLICATION SCIENCES

NOTICE: THE INTENT OF THIS LIGHTING LAYOUT IS TO SUGGEST THE BEST UTILIZATION OF LIGHTING FIXTURES REPRESENTED. IT IS PROVIDED USING FIXTURE PHOTOMETRICS FURNISHED BY THE MANUFACTURERS. ANY VARIATION IN FIXTURE PERFORMANCE FROM PERFORMANCE SHOWN IN THIS FILE IS THE RESPONSIBILITY OF THE MANUFACTURER. IT'S USE FOR ANY OTHER PURPOSE IS NOT AUTHORIZED BY LIGHTING APPLICATION SCIENCES

LIGHTING APPLICATION SCIENCES
206 DEERWOOD DRIVE
SAN MARCOS, TX. 78666
512-353-3600 PH/FAX
512-787-0477 CELL

DESIGNED BY: G. KILPATRICK
SCALE AS SHOWN
REFERENCE LX06222.AGI
Page 5 of 6

TITLE UNIMAR RACEWAY
PROPOSED LIGHTING LAYOUT
TARGETING GIVEN LEVELS

DATE 5/16/2014

LIGHTING LAYOUT GENERATED BY LIGHTING APPLICATION SCIENCES IN SAN MARCOS, TEXAS

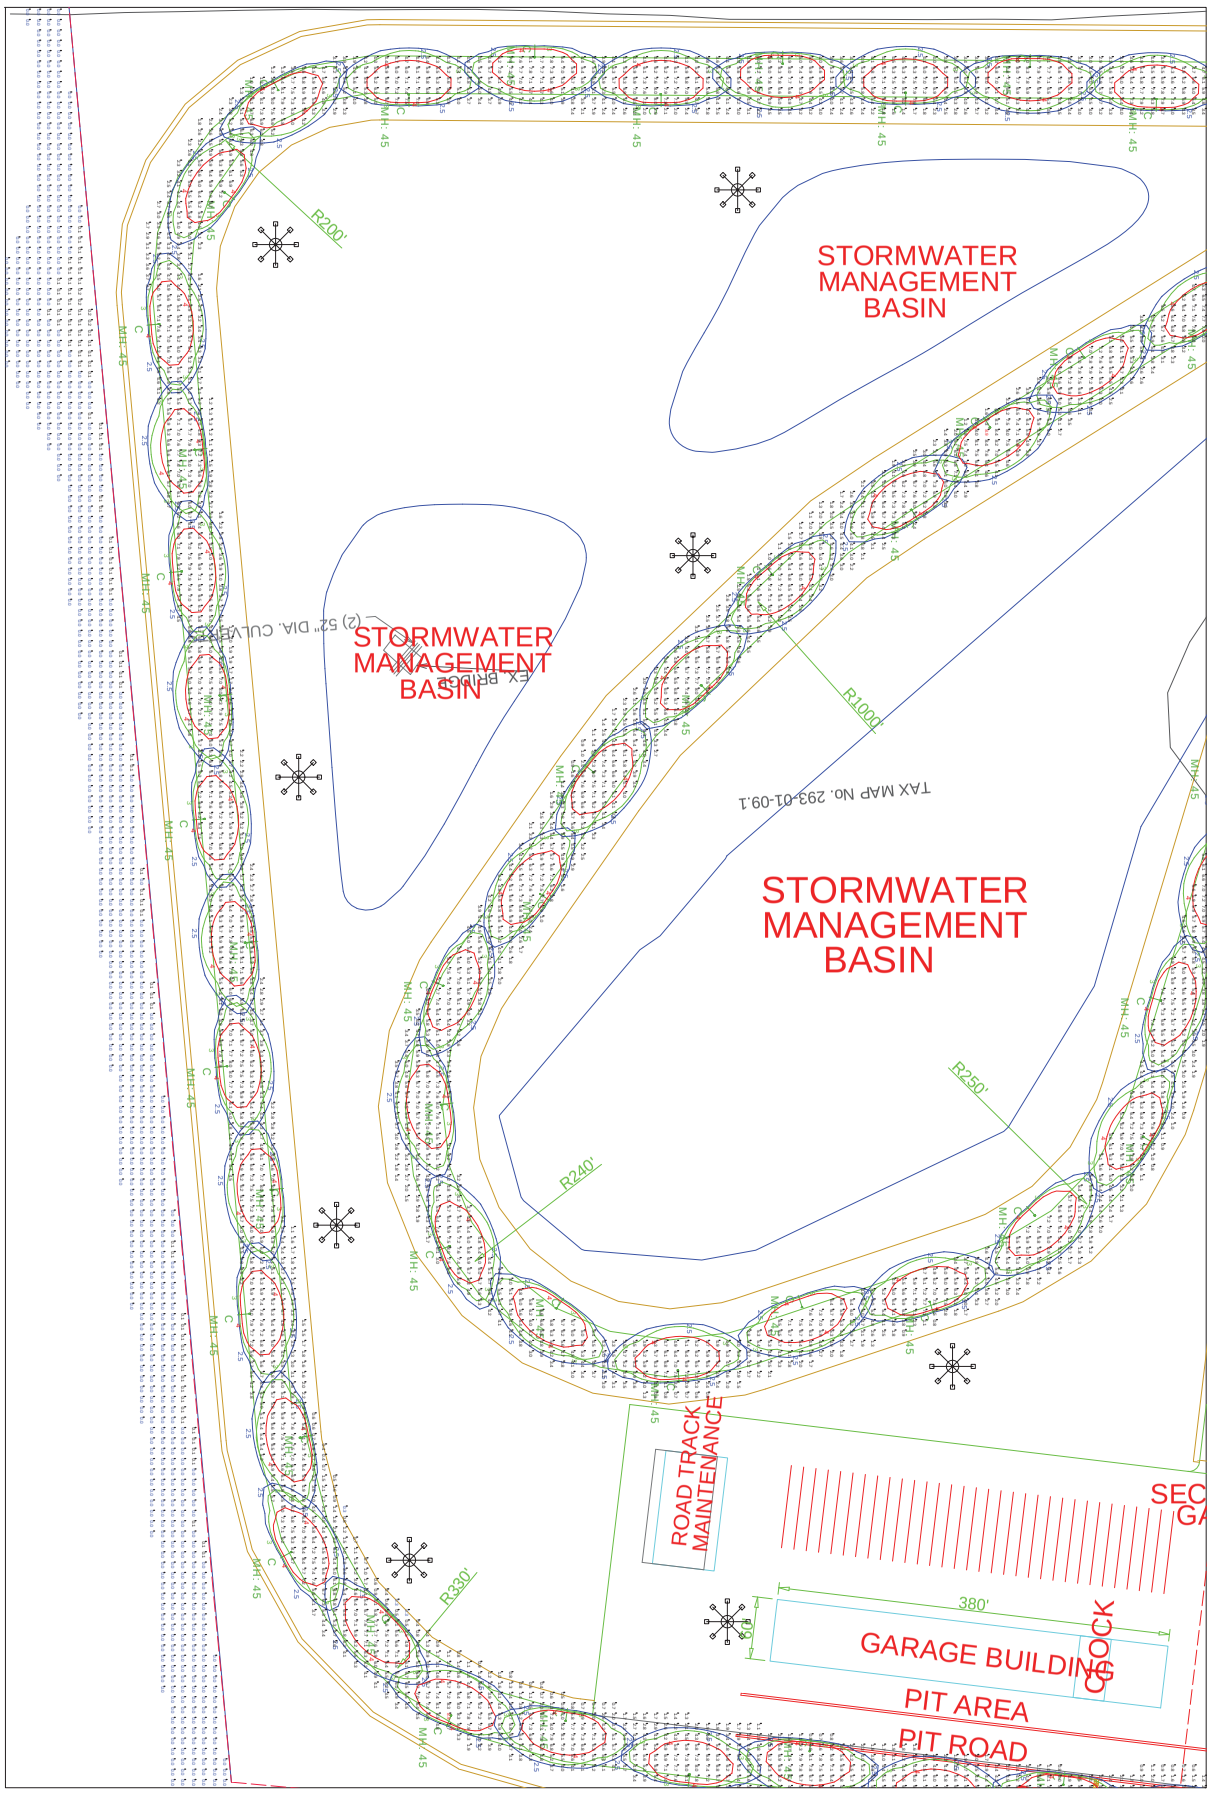

NOTICE: THIS DRAWING IS THE EXCLUSIVE PROPERTY OF LIGHTING APPLICATION SCIENCES. ITS ACCEPTANCE CONSTITUTES AGREEMENT THAT THE INFORMATION CONTAINED HEREIN OR ON THIS DRAWING IS TO BE USED FOR NO PURPOSE OTHER THAN AS DETAILED INFORMATION CONCERNING THE OPERATION OF UNITS FURNISHED BY THE MANUFACTURER. IT IS TO BE RETURNED UPON REQUEST AND IS NOT TO BE COMMUNICATED, DISCLOSED OR COPIED, EXCEPT AS EXPRESSLY AUTHORIZED BY LIGHTING APPLICATION SCIENCES

NOTICE: THE INTENT OF THIS LIGHTING LAYOUT IS TO SUGGEST THE BEST UTILIZATION OF LIGHTING FIXTURES REPRESENTED. IT IS PROVIDED USING FIXTURE PHOTOMETRICS FURNISHED BY THE MANUFACTURERS. ANY VARIATION IN FIXTURE PERFORMANCE FROM PERFORMANCE SHOWN IN THIS FILE IS THE RESPONSIBILITY OF THE MANUFACTURER. IT'S USE FOR ANY OTHER PURPOSE IS NOT AUTHORIZED BY LIGHTING APPLICATION SCIENCES

LIGHTING APPLICATION SCIENCES
206 DEERWOOD DRIVE
SAN MARCOS, TX. 78666
512-353-3606 PH/FAX
512-787-0477 CELL

DESIGNED BY: G. KILPATRICK
SCALE AS SHOWN
REFERENCE LX06222.AGI
Page 6 of 6

TITLE
UNIMAR RACEWAY
PROPOSED LIGHTING LAYOUT
TARGETING GIVEN LEVELS

DATE 5/16/2014

LIGHTING LAYOUT GENERATED BY LIGHTING APPLICATION SCIENCES IN SAN MARCOS, TEXAS